| STEEL WALL POOL SYSTEM | | | |
|---|---|---|---|
| **12' x 24' RECTANGLE - 2'R** | | | |
| DWG #: GS-11557- | DATE: 4/16/2018 | REV: - | PAGE 1 OF 3 |
| AREA (SqFt): 285 | PERIMETER: 69' | EST. VOL (US Gal): TBD | |

# 1224 RECTANGLE INGROUND KIT

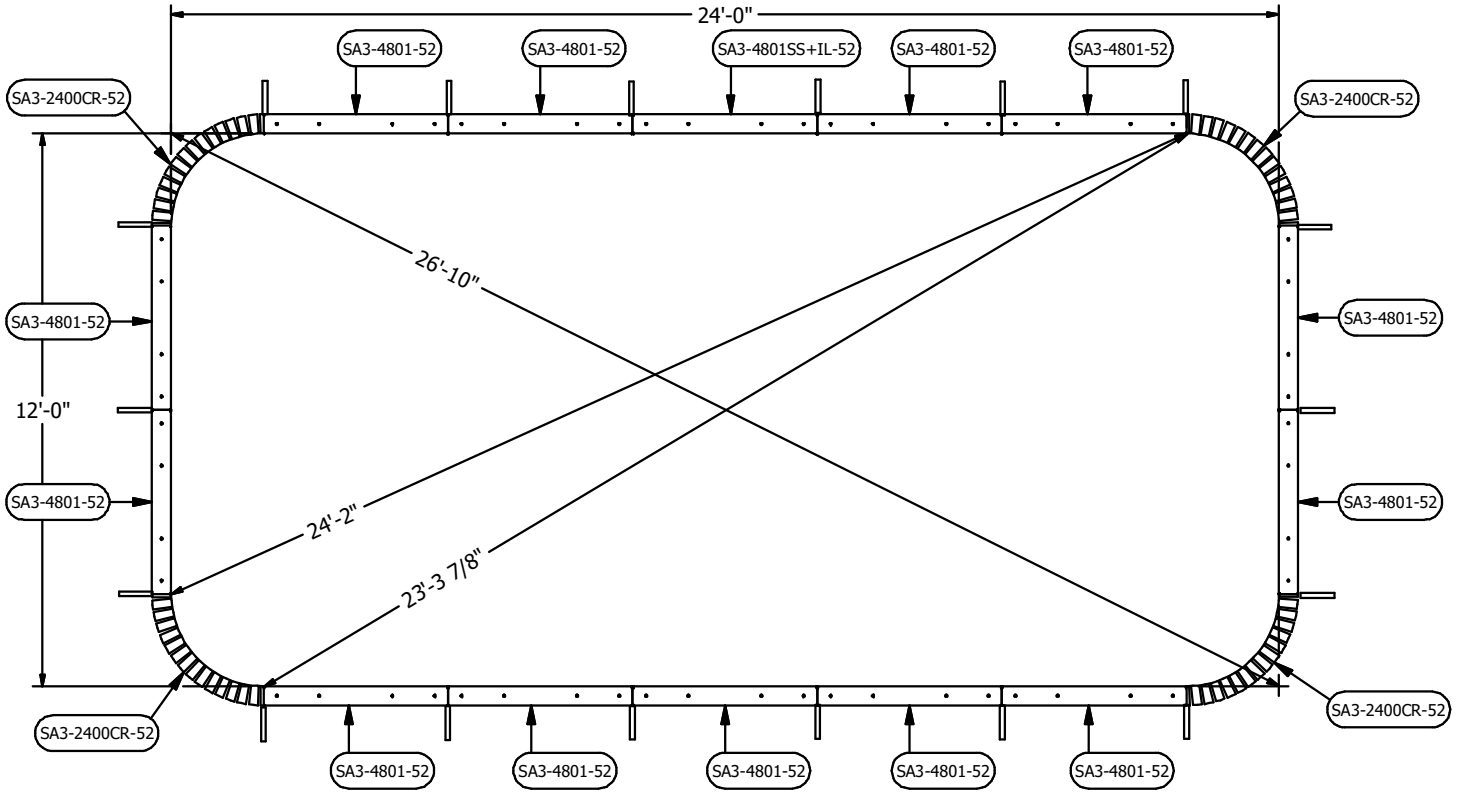


**STRAIGHT STEP OPTION**
SEE INSTALL GUIDE FOR INSTALLTION

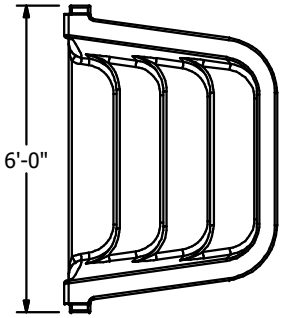


K2FS-1224T26SB - BLUE
K2FS-1224T26SG - GREY

| BILL OF MATERIALS | | |
|---|---|---|
| QTY | PART NUMBER | DESCRIPTION |
| 4 | SA3-2400CR-52 | Stl Pnl 2'R Corner(52" Tall) |
| 13 | SA3-4801-52 | Stl Pnl 48" Plain (52" Tall) |
| 1 | SA3-4801SS+IL-52 | Stl Pnl 48" Skim(1084)+Inlet Lft (52" Tall) |

| BRACE / HARDWARE OPTIONS | | |
|---|---|---|
| QTY | PART NUMBER | DESCRIPTION |
| 18 | ST-1020ENB-52 | Stl Brc Embedded Nut Brace+Stake (50" Top)(22" Base) |
| 28 | ST-1012DK | Stl Brc Drive Stake (1 Piece) |
| 1 | HW-2002 | Hdw Steel/Rrd Kit |
| 2 | HW-2013 | Hdw Steel Add-on Kit (3/8" Bolts-100, 3/8" Nuts-100) |

| COPING | | |
|---|---|---|
| QTY | PART NUMBER | DESCRIPTION |
| 1 | HW-2012 | Hdw No-Diving Plate(7/Bag) |
| 1 | HW-1007 | Hdw 12x1" Tek Screws - 100/Box |
| 1 | ATG-1001G | Alu Txt Clips - Grey - 15/Bag |
| 1 | ATG-9606G | Alu Txt 8' Bull Std-Str Grey-6/Box |
| 2 | ATG-9601G | Alu Txt 8' Bull Std-Str Grey-1/Box |
| 1 | ATG-2404CRG | Alu Txt 2'R Bullnose Std - Corner Grey -4/Box (Clips/Screws) |

**NO DIVING** **DANGER: DIVING MAY RESULT IN SERIOUS INJURY OR DEATH.**
Signage must be permanantly attached around the perimeter of the pool.


THIS DOCUMENT IS FOR ILLUSTRATIVE PURPOSES ONLY.
Original Equipment Manufacturer makes only those representations which are stated in its written warranty. Any other representations, statements, or contracts made by the dealer/contractor to the customer regarding any components produced by Original Equipment Manufacturer are attributable to the dealer/contractor only. The dealer or contractor who sells or installs your pool is an independant contractor and is not an agent or employee of Original Equipment Manufacturer. The construction methods illustrated here are suggestions and apply only to normal ground conditions. There may be additional precautions and/or methods of construction. The responsibility is the contractor's. -A safety line, with buoys, is to be permanently attached 1'-0" to the shallow side of the point of first slope change. -Different methods and precautions may be dictated by various ground conditions. This is to be determined by and is the responsibility of the contractor who is not an agent of the manufacturer of the component parts. -Installation is to be done in accordance with all federal, state and local building codes, as well as A.N.S.I./N.S.P.I. suggested standards. -BOTTOM SPECIFICATIONS MUST MEET OR EXCEED A.N.S.I./N.S.P.I./A.P.S.P. RECOMMENDED STANDARDS -'NO DIVING' signage must be permanently attached to the entire perimeter of the pool. See instructions with signage. **-IT IS RECOMMENDED TO NOT INSTALL DIVING BOARDS AND/OR SLIDING EQUIPMENT ON RESIDENTIAL POOLS. If diving boards and/or sliding equipment is installed by the contractor, such diving boards and sliding equipment MUST BE INSTALLED WITHIN THE GUIDELINES ESTABLISHED BY ANSI/NSPI/ASPA RECOMMENDED STANDTARDS, AND IN ACCORDANCE WITH ALL APPLICABLE STATE AND LOCAL CODES AND REGULATIONS.**


hydrosphere SERIES
Semi-Inground Pool by Doughboy

| STEEL WALL POOL SYSTEM | | | |
|---|---|---|---|
| **12' x 24' RECTANGLE - 2'R** | | | |
| DWG #: GS-11557- | DATE: 4/16/2018 | REV: - | PAGE 2 OF 3 |
| AREA (SqFt): 285 | PERIMETER: 69' | EST. VOL (US Gal): TBD | |

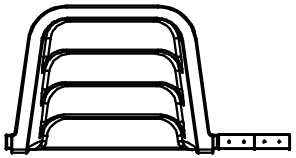

K2FS-1224T26SB - BLUE
K2FS-1224T26SG - GREY
(KIT CONTAINS x2 SA3-1200-52 PANELS WHICH CAN BE USED IN COMBINATION TO ACCOMATED 6' STEP)

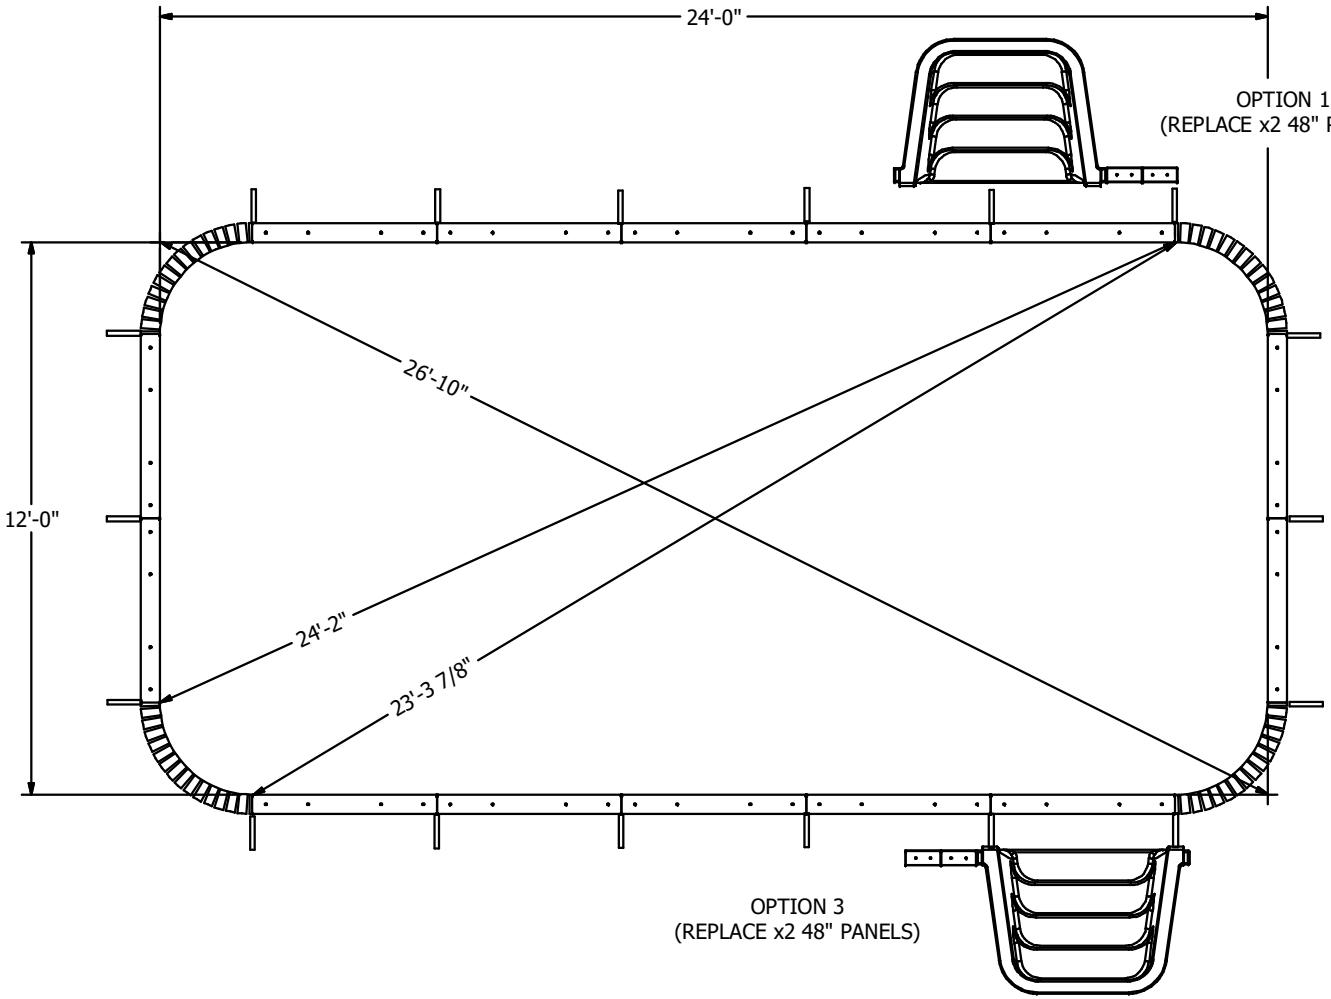


OPTION 1
(REPLACE x2 48" PANELS)

OPTION 2
(REPLACE x2 48" PANELS)

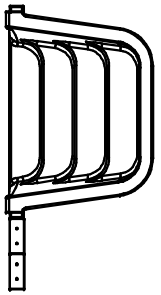

OPTION 3
(REPLACE x2 48" PANELS)

ST-1020ENB-52
(SIDE PROFILE)

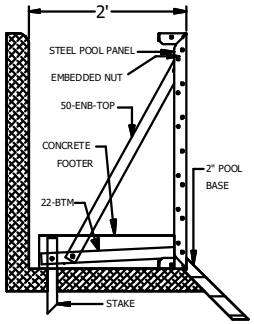


**NO DIVING** **DANGER: DIVING MAY RESULT IN SERIOUS INJURY OR DEATH.**

Signage must be permanantly attached around the perimeter of the pool.

THIS DOCUMENT IS FOR ILLUSTRATIVE PURPOSES ONLY.
Original Equipment Manufacturer makes only those representations which are stated in its written warranty. Any other representations, statements, or contracts made by the dealer/contractor to the customer regarding any components produced by Original Equipment Manufacturer are attributable to the dealer/contractor only. The dealer or contractor who sells or installs your pool is an independant contractor and is not an agent or employee of Original Equipment Manufacturer. The construction methods illustrated here are suggestions and apply only to normal ground conditions. There may be additional precautions and/or methods of construction. The responsibility is the contractor's. -A safety line, with buoys, is to be permanently attached 1'-0" to the shallow side of the point of first slope change. -Different methods and precautions may be dictated by various ground conditions. This is to be determined by and is the responsibility of the contractor who is not an agent of the manufacturer of the component parts. -Installation is to be done in accordance with all federal, state and local building codes, as well as A.N.S.I./N.S.P.I. suggested standards. -BOTTOM SPECIFICATIONS MUST MEET OR EXCEED A.N.S.I./N.S.P.I./A.P.S.P. RECOMMENDED STANDARDS -'NO DIVING' signage must be permanently attached to the entire perimeter of the pool. See instructions with signage. **-IT IS RECOMMENDED TO NOT INSTALL DIVING BOARDS AND/OR SLIDING EQUIPMENT ON RESIDENTIAL POOLS. If diving boards and/or sliding equipment is installed by the contractor, such diving boards and sliding equipment MUST BE INSTALLED WITHIN THE GUIDELINES ESTABLISHED BY ANSI/NSPI/ASPA RECOMMENDED STANDTARDS, AND IN ACCORDANCE WITH ALL APPLICABLE STATE AND LOCAL CODES AND REGULATIONS.**

hydrosphere SERIES
Semi-Inground Pool by Doughboy

*STEEL WALL POOL SYSTEM*

# 12' x 24' RECTANGLE - 2'R

| | | | |
|---|---|---|---|
| DWG #: GS-11557- | DATE: 4/16/2018 | REV: - | PAGE 3 OF 3 |
| AREA (SqFt): 285 | PERIMETER: 69' | EST. VOL (US Gal): TBD | |

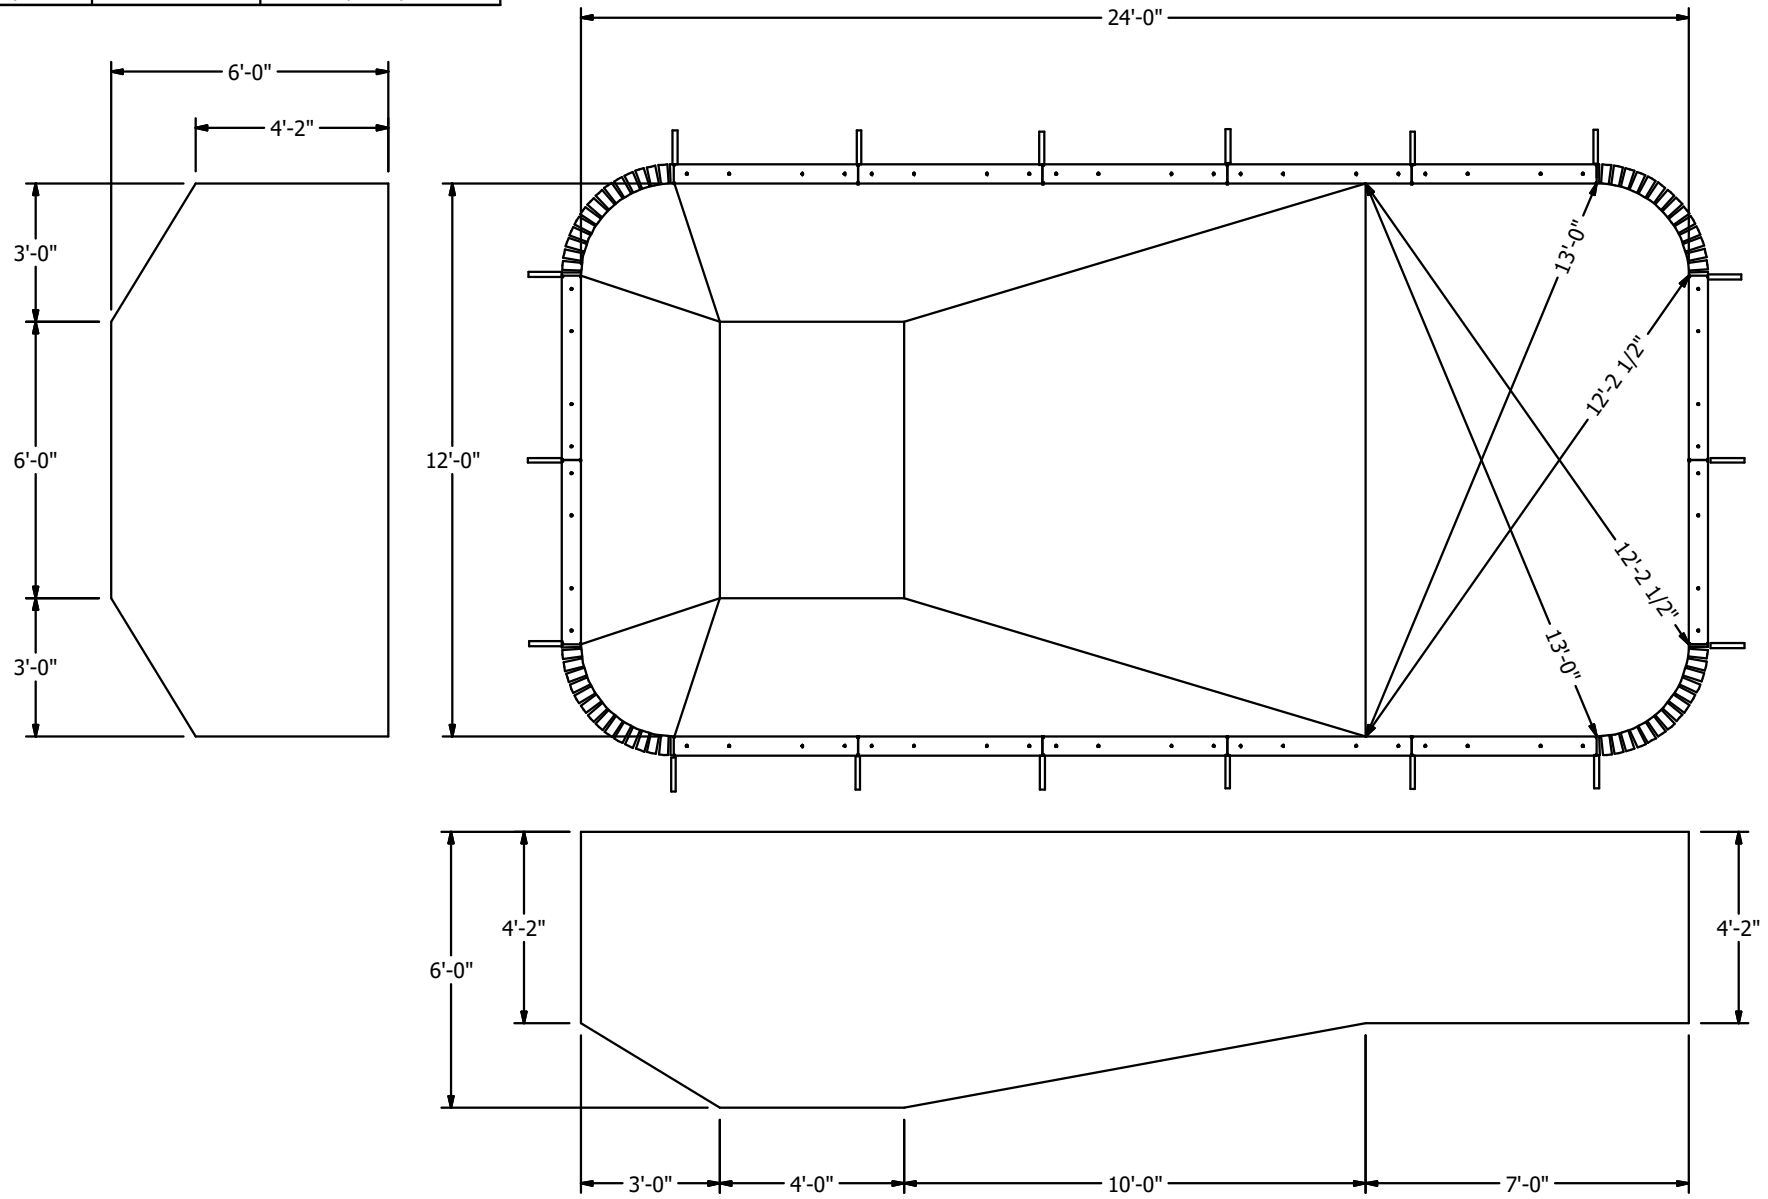


**NO DIVING** **DANGER: DIVING MAY RESULT IN SERIOUS INJURY OR DEATH.**

Signage must be permanantly attached around the perimeter of the pool.

THIS DOCUMENT IS FOR ILLUSTRATIVE PURPOSES ONLY.
Original Equipment Manufacturer makes only those representations which are stated in its written warranty. Any other representations, statements, or contracts made by the dealer/contractor to the customer regarding any components produced by Original Equipment Manufacturer are attributable to the dealer/contractor only. The dealer or contractor who sells or installs your pool is an independant contractor and is not an agent or employee of Original Equipment Manufacturer. The construction methods illustrated here are suggestions and apply only to normal ground conditions. There may be additional precautions and/or methods of construction. The responsibility is the contractor's. -A safety line, with buoys, is to be permanently attached 1'-0" to the shallow side of the point of first slope change. -Different methods and precautions may be dictated by various ground conditions. This is to be determined by and is the responsibility of the contractor who is not an agent of the manufacturer of the component parts. -Installation is to be done in accordance with all federal, state and local building codes, as well as A.N.S.I./N.S.P.I. suggested standards. -BOTTOM SPECIFICATIONS MUST MEET OR EXCEED A.N.S.I./N.S.P.I./A.P.S.P. RECOMMENDED STANDARDS -'NO DIVING' signage must be permanently attached to the entire perimeter of the pool. See instructions with signage. **-IT IS RECOMMENDED TO NOT INSTALL DIVING BOARDS AND/OR SLIDING EQUIPMENT ON RESIDENTIAL POOLS. If diving boards and/or sliding equipment is installed by the contractor, such diving boards and sliding equipment MUST BE INSTALLED WITHIN THE GUIDELINES ESTABLISHED BY ANSI/NSPI/ASPA RECOMMENDED STANDTARDS, AND IN ACCORDANCE WITH ALL APPLICABLE STATE AND LOCAL CODES AND REGULATIONS.**

hydrosphere SERIES
Semi-Inground Pool by Doughboy